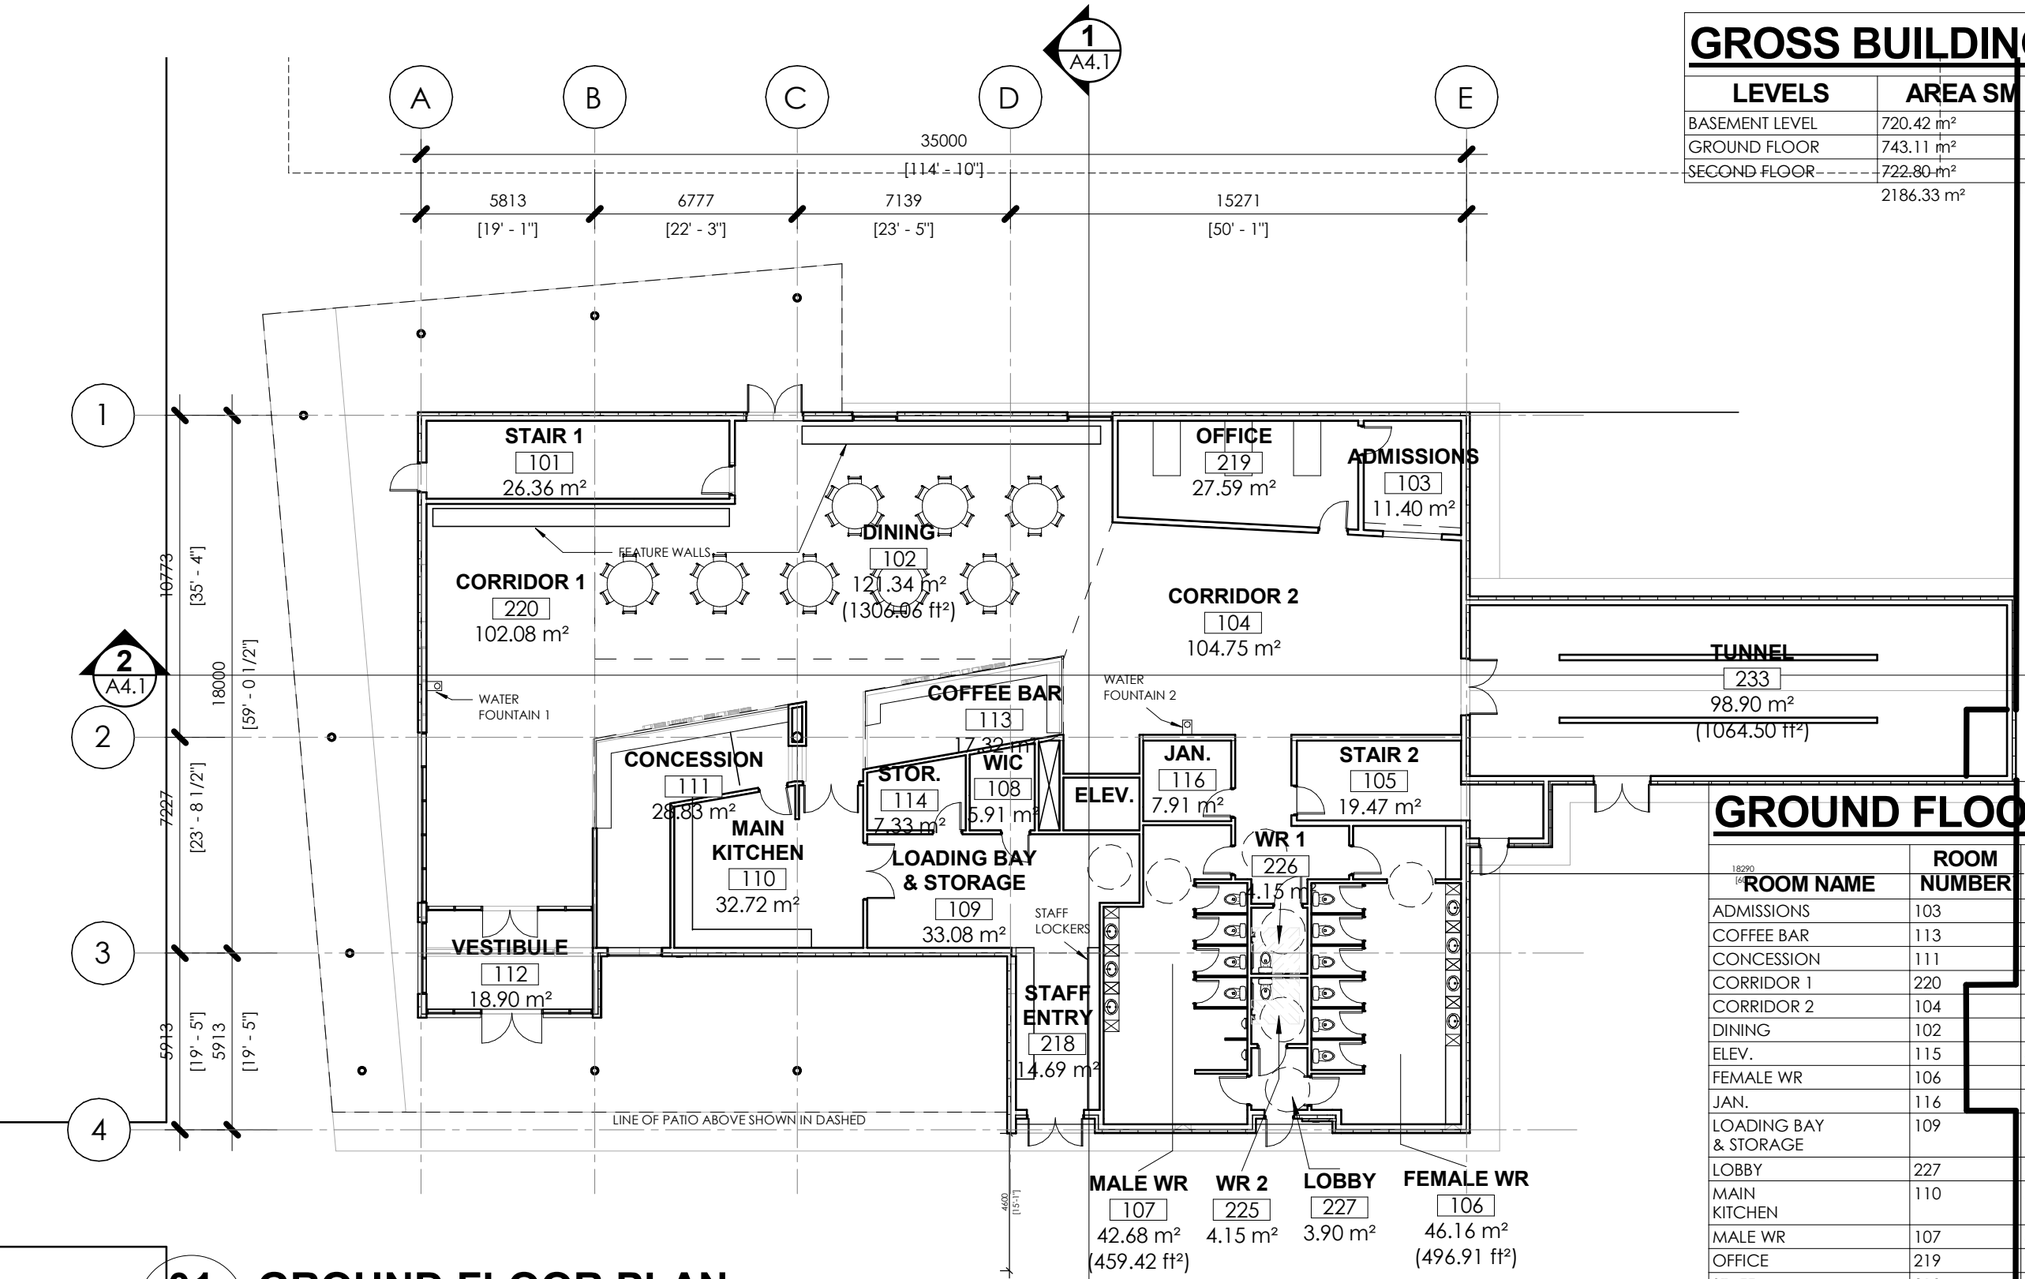

01 GROUND FLOOR PLAN
A2.2
SCALE: 1 : 200

GROSS BUILDING AREA

LEVELS	AREA SM	AREA SF
BASEMENT LEVEL	720.42 m²	7755 ft²
GROUND FLOOR	743.11 m²	7999 ft²
SECOND FLOOR	722.80 m²	7780 ft²
	2186.33 m²	23533 ft²

GROUND FLOOR SCHEDULE

ROOM NAME	ROOM NUMBER	AREA (SQM)	AREA (SQFT)
ADMISSIONS	103	11.40 m²	123 ft²
COFFEE BAR	113	17.32 m²	186 ft²
CONCESSION	111	28.83 m²	310 ft²
CORRIDOR 1	220	102.08 m²	1099 ft²
CORRIDOR 2	104	104.75 m²	1128 ft²
DINING	102	121.34 m²	1306 ft²
ELEV.	115	4.47 m²	48 ft²
FEMALE WR	106	46.16 m²	497 ft²
JAN.	116	7.91 m²	85 ft²
LOADING BAY & STORAGE	109	33.08 m²	356 ft²
LOBBY	227	3.90 m²	42 ft²
MAIN KITCHEN	110	32.72 m²	352 ft²
MALE WR	107	42.68 m²	459 ft²
OFFICE	219	27.59 m²	297 ft²
STAFF ENTRY	218	14.69 m²	158 ft²
STAIR 1	101	26.36 m²	284 ft²
STAIR 2	105	19.47 m²	210 ft²
STOR.	114	7.33 m²	79 ft²
TUNNEL	233	98.90 m²	1064 ft²
VESTIBULE	112	18.90 m²	203 ft²
WIC	108	5.91 m²	64 ft²
WR 1	226	4.15 m²	45 ft²
WR 2	225	4.15 m²	45 ft²
		784.11 m²	8440 ft²

L7 ARCHITECTURE
205 , 4208 - 97 St NW
Edmonton, AB T6E 5Z9
780 451 4376
info@L7arch.ca
L7Architecture.ca

PRELIMINARY

EDMONTON SCOTTISH SOCIETY CLUBHOUSE
FOR: EDMONTON SCOTTISH SOCIETY
3105 - 101 STREET SW EDMONTON

REV:	PROJECT No:	SHEET No:	SHEET TITLE:	SCALE: @11x17	DATE:
DC09	2148	A2.2	GROUND FLOOR PLAN	1 : 200	DECEMBER 13, 2021

THE INFORMATION, MATERIALS AND OPINIONS CONTAINED WITHIN THE DRAWINGS/DOCUMENTS ARE FOR GENERAL INFORMATION PURPOSES ONLY, ARE NOT INTENDED TO BE RELIED UPON OR TREATED AS A SUBSTITUTE FOR INDEPENDENT VERIFICATION BY ANY/ALL THIRD PARTIES. WE MAKE NO WARRANTIES, REPRESENTATIONS OR UNDERTAKINGS ABOUT ANY OF THE CONTENT OF THESE DRAWINGS/DOCUMENTS (INCLUDING, WITHOUT LIMITATION, AS TO THE QUALITY, ACCURACY, COMPLETENESS OR FITNESS FOR ANY PARTICULAR PURPOSE) AND TO THE EXTENT PERMITTED BY LAW, WE EXPRESSLY DISCLAIM ANY AND ALL LIABILITY FOR ANY DAMAGES ARISING OUT OF OR IN CONNECTION WITH YOUR USE OF THE DRAWINGS/DOCUMENTS. YOU MAY NOT REPRODUCE, TRANSMIT, DISTRIBUTE OR MAKE AVAILABLE THE DRAWINGS/DOCUMENTS TO ANY THIRD PARTY WITHOUT OUR PRIOR WRITTEN CONSENT.